



Light Duty Fabric -50mm Pitch x 2.50mm Wire


As defined in AS2423 is manufactured with 2.50mm wire which may be selected for light industrial /domestic applications where security and shorter service life are of a lower priority
(Note-2.50mm fabric has only 60% of impact strength compared to 3.15mm fabric)

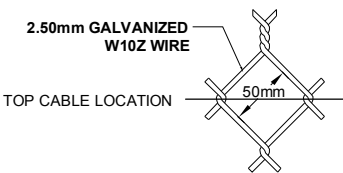

BARBED SELVEDGE - TOP



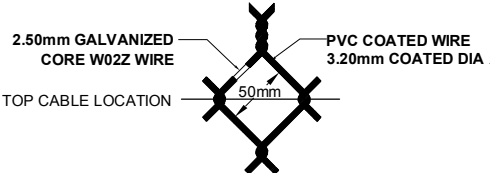


BARBED SELVEDGE - TOP

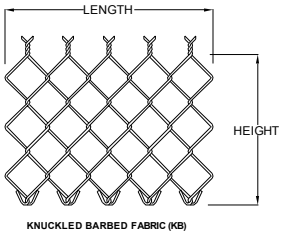


OPTION
CRANKED TOP

OPTION
VERTICAL TOP

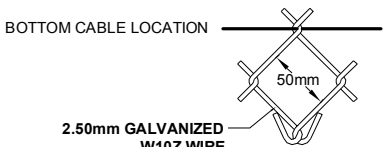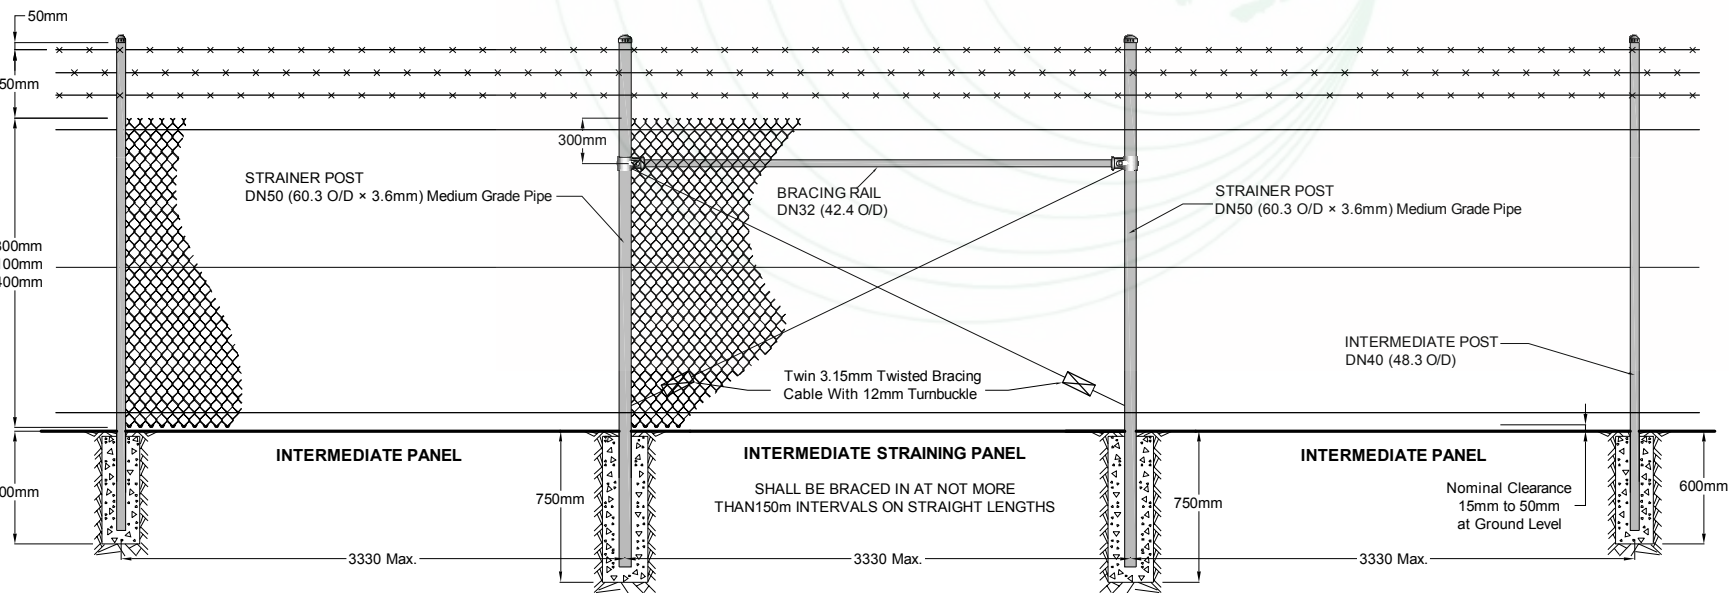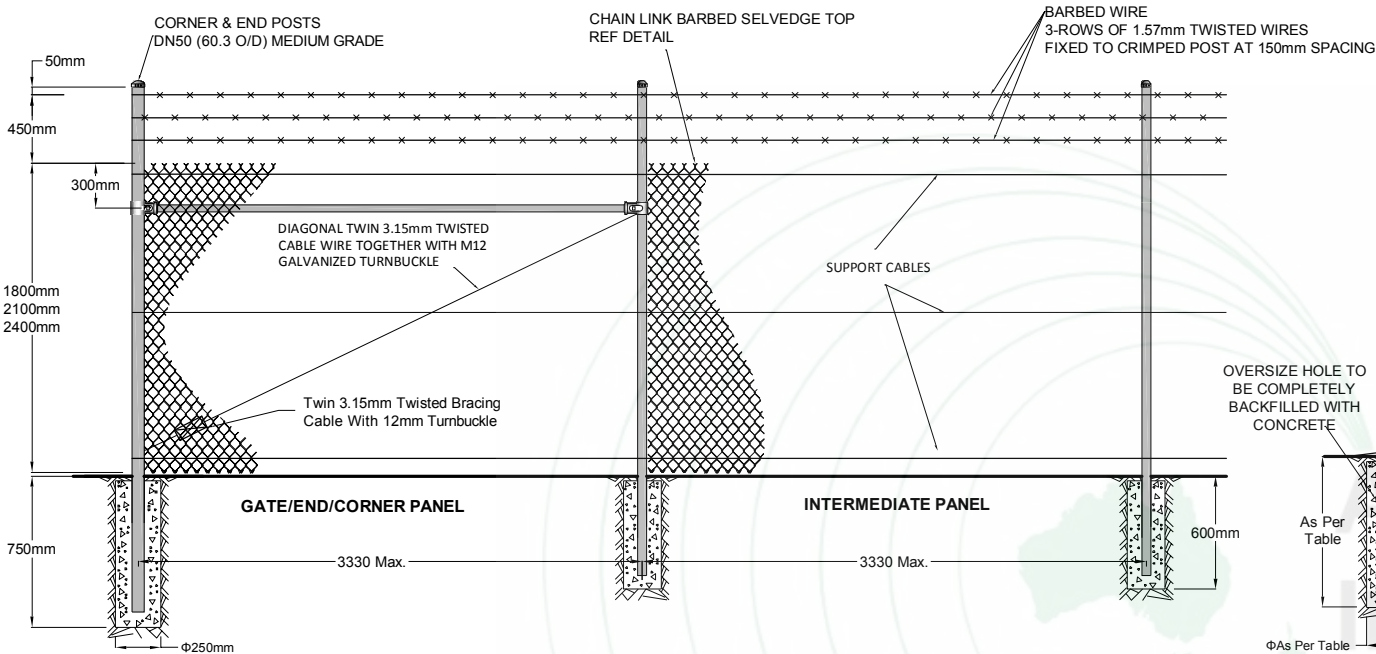

KNUCKLED SELVEDGE - BOTTOM

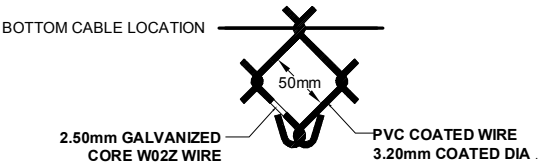

KNUCKLED SELVEDGE - BOTTOM

Chain Link Security Fencing

Light Duty Fabric - 50mm Pitch x 2.50mm Wire Heavy Galvanized Quality (W10Z)
Light Duty Fabric - 50mm Pitch x 2.50mm Wire Zinc/Aluminium Coated Quality (W05Z5A)
Light Duty Fabric - 50mm Pitch x 2.50mm Wire Galvanized Core Wire (W02Z) With PVC Coating

STAKEHOLDERS TO SPECIFY PIPE TABLE REQUIRED CLASS 2 - 3

Gate Posts & Terminal Posts applicable for all Classes of Fencing Refer AS1725-2010 *Class 1 - Medium Grade (M/G) Pipe is a requirement for all Gate posts & Terminal Posts						
Gate Post Type & Terminal Post Type	Nominal Pipe Size DN	Outside Diam O/D	Pipe Grade	Minimum Wall Thickness	Concrete Diameter	Footings Depth
Gate Posts 3.70m to 4.80m Leaf Size	DN100	114.3mm	Medium	4.50mm	400mm	1100mm
Gate Posts 2.50m to 3.60m Leaf Size	DN80	88.9mm	Medium	4.00mm	300mm	1000mm
Gate Posts 1.30m to 2.40m Leaf Size	DN80	88.9mm	Medium	4.00mm	300mm	900mm
Gate Posts 900mm to 1200mm Leaf Size	DN50	60.3mm	Medium	3.60mm	250mm	750mm
End, Corner & Strainer Terminal Posts	DN50	60.3mm	Medium	3.60mm	250mm	750mm
Class 2 LIGHT Grade Pipe (L/G) Refer AS1725-2010 *Class 2 - Light Grade (L/G) Pipe for intermediate posts and or rails is the more commonly used pipe for medium service life for fencing purposes						
Intermediate Posts	DN40	48.3mm	Light	2.9mm	250mm	600mm
Optional Back Stays	DN32	42.4mm	Light	2.6mm	250mm	600mm
Bracing (Diagonal Stay)	DN32	42.4mm	Light	2.6mm	250mm	600mm
Pipe Bracing Rail	DN32	42.4mm	Light	2.6mm	-	-
Pipe Top & or Bottom Rail	DN32	42.4mm	Light	2.6mm	-	-
Class 3 EXTRA LIGHT Grade Pipe (XL/G) Refer AS1725-2010 *Class 3 - Extra Light Grade (XLG) Pipe for intermediate posts and or rails are used for Domestic or light duty commercial applications mainly for short term security purpose						
Intermediate Posts	DN40	48.3mm	Extra Light	2.3mm	250mm	600mm
Optional Back Stays	DN32	42.4mm	Extra Light	2.0mm	250mm	600mm
Bracing (Diagonal Stay)	DN32	42.4mm	Extra Light	2.0mm	250mm	600mm
Pipe Bracing Rail	DN32	42.4mm	Extra Light	2.0mm	-	-
Pipe Top & or Bottom Rail	DN32	42.4mm	Extra Light	2.0mm	-	-

Chain-Link Security Fencing complying with AS1725-2010 Part 1 - LIGHT DUTY FABRIC



AUSTRALASIAN FENCE
INDUSTRY ASSOCIATION



AUSTRALASIAN WIRE
INDUSTRY ASSOCIATION

Unit: millimeter

Original Size: A3

CODE:

Scale: Not To Scale

Project:

Copyright Australasian Fence Association

**RAIL-LESS
CHAIN-LINK
SECURITY FENCING
WITH
LIGHT DUTY FABRIC**